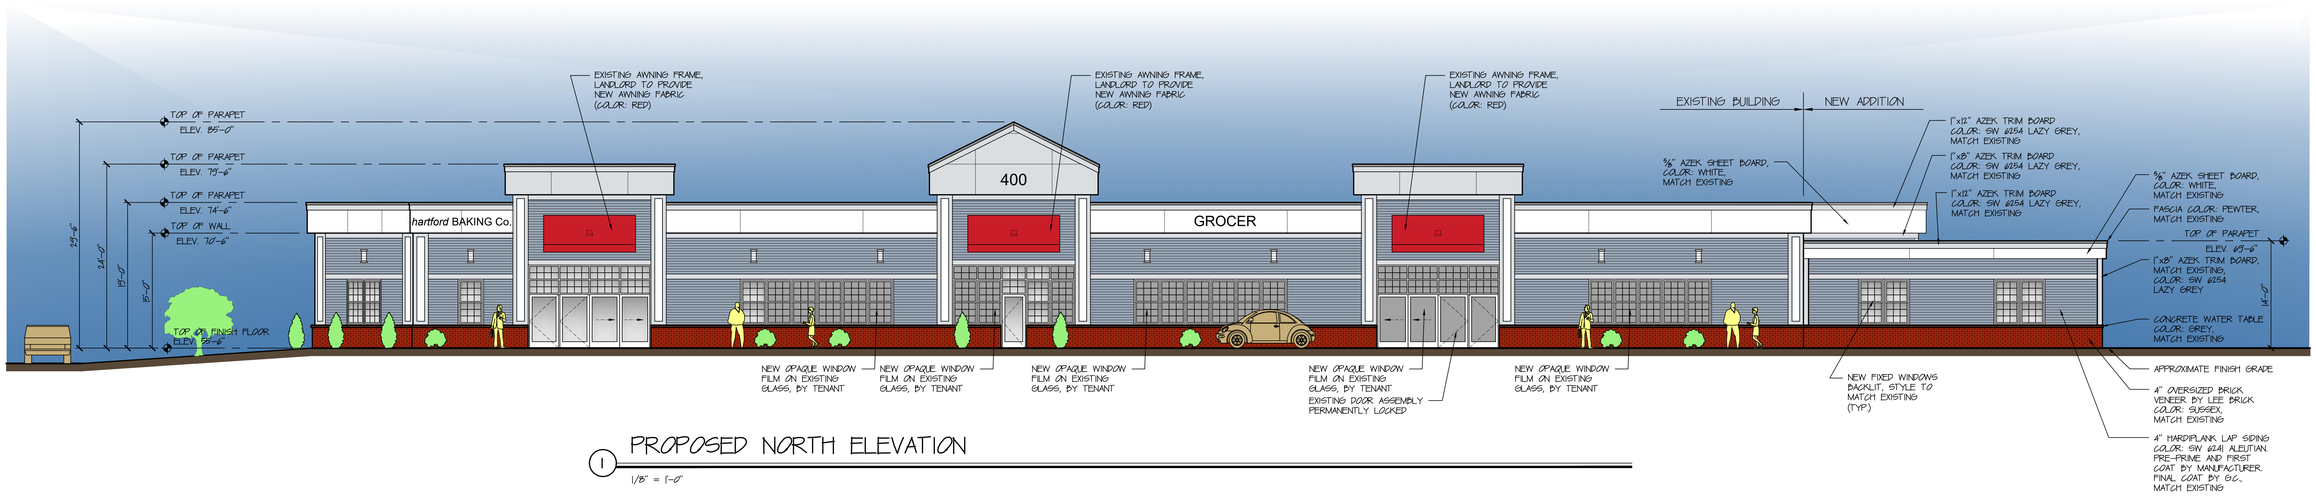

1 PROPOSED NORTH ELEVATION

1/8" = 1'-0"

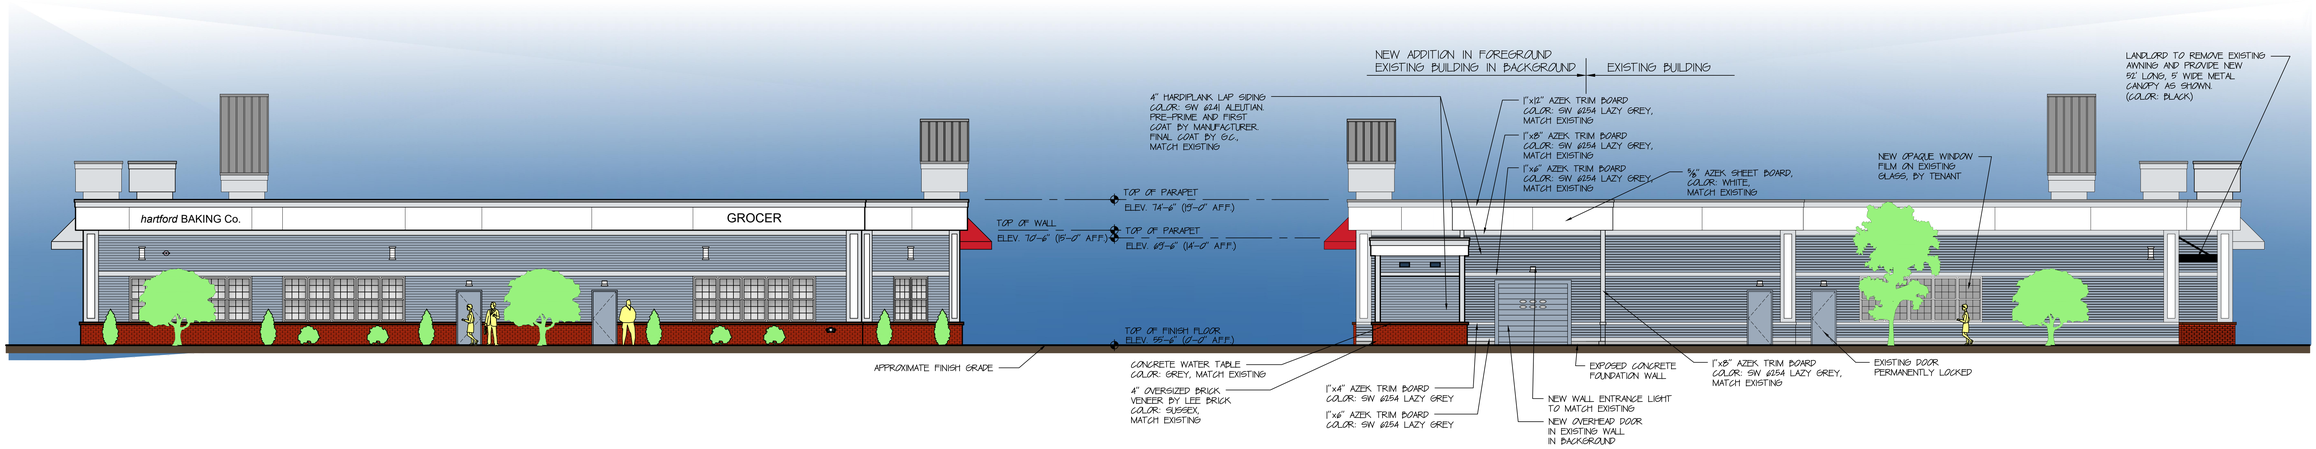

2 PROPOSED EAST ELEVATION

1/8" = 1'-0"

3 PROPOSED WEST ELEVATION

1/8" = 1'-0"

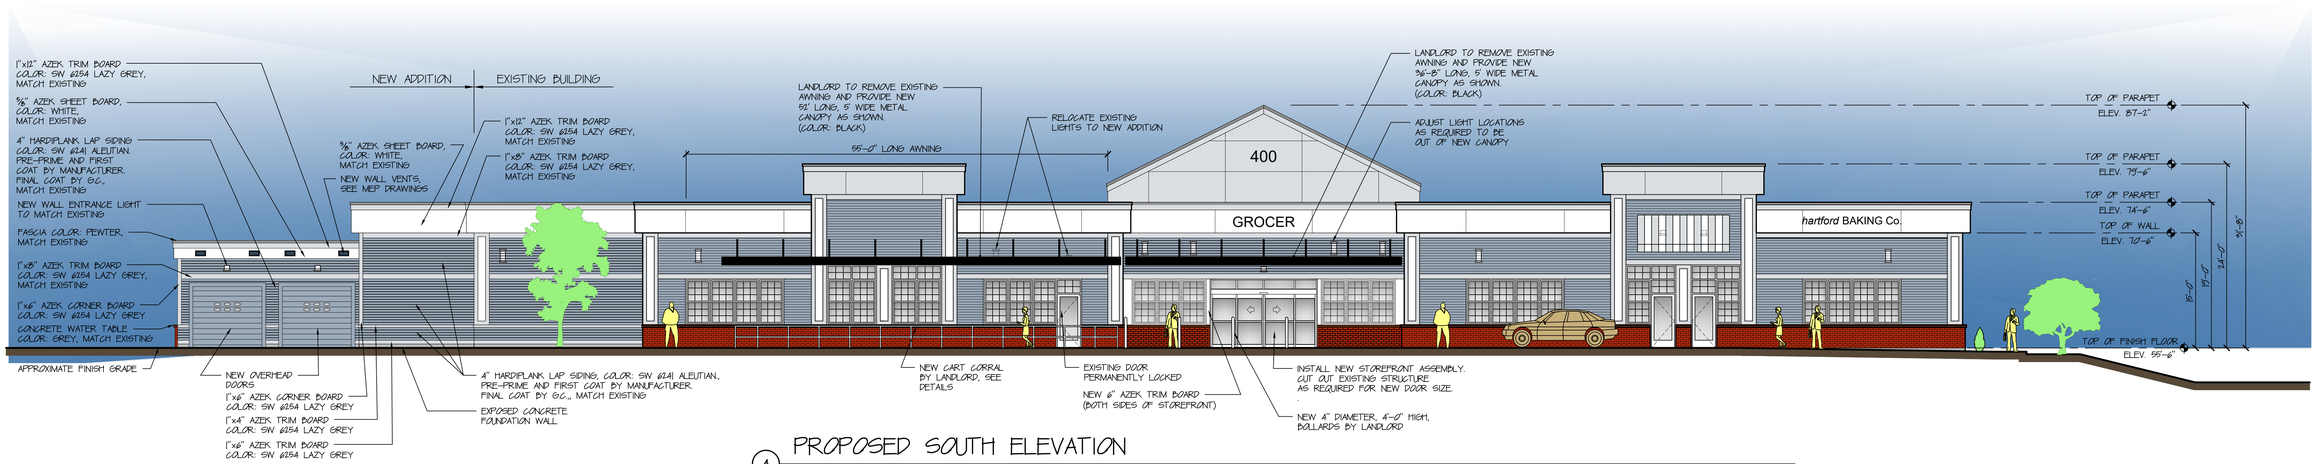

4 PROPOSED SOUTH ELEVATION

1/8" = 1'-0"

MIXED USE DEVELOPMENT
PREPARED FOR H374, LLC
400 HEBRON AVENUE
GLASTONBURY, CT

HRA
HIBBARD & ROSA ARCHITECTS, LLC
100 RIVERVIEW CENTER
MIDDLETOWN, CT
PHONE: (860) 346-1809
EMAIL: hra@hra.biz

ELEVATIONS

DATE: 04-25-2022

REVISED:

COM. # 2021-01

SCALE: 1/8"=1'-0"

A-10

SHEET