PLANT LIST				
QUANT.	BOTANICAL NAME	COMMON NAME	SIZE	REMARKS
TREES				
3	AMELANCHIER CANADENSIS	SHADBLOW	4'-6' HT	STD. CONES W/CAL
7	GLEDITSIA TRICANTHOS - INERMIS MORINE	HONEY LOCUST	6'-8' HT.	3/4"-1" CAL. B&B
1	LABURNUM VOSSI	GOLDENCHAIN TREE	7'-8' HT.	1"-1 1/4" CAL B&B
1	MALUS HOPEHENSIS	TEA CRABAPPLE	7'-8' HT.	1 1/4" CAL. B&B
18	PINUS THUNBURGI	JAPANESE BLACK PINE	4'-5" HT.	3/4" CAL. B&B
SHRUBS				
3	AZALEA MOLLIS	CHINESE AZALEA	15" TO 18" SPD	CANS
	IN VARIETY: LEONORA			
	QUEEN EMMA			
	ROSEA			
7	ILEX CRENATA CONVEXA	BOXLEAF HOLLY	15" TO 18" SPD	FULL POINTS B&B
56	JUNIPERUS HORIZONTALIS PLU	ANDORA JUNIPER	15" TO 18" SPD	" B&B
32	JUNIPERUS HORIZONTALIS PLA	PACIFICA ELLIMNT	12" TO 15" SPD	" B&B
8	KALMIA LATIFOLIA	MOUNTAIN LAUREL	15" TO 18" SPD	" B&B
6	MAHONIA AQUIFOLIUM	OREGON HOLLY GRAPE	18" TO 24" SPD	" B&B
24	MUGO MUGHUS	MUGO PINE	18" TO 24" SPD	" B&B
10	PIERIS JAPONICA	JAPANESE PANDEMONIA	18" TO 24" SPD	" B&B
18	PRUNUS GLANDULOSA SINENSIS	FLOWERING ALMOND	18" TO 24" SPD	" B&B
3	RHODODENDRON MAXIMUM	ROSEBAY RHODODENDRON	18" TO 24" SPD	" B&B
5	TAXUS CUSPIDATA	SPREADING YEW	18" TO 24" SPD	" B&B
GROUND COVER				
20	HEMEROCALLIS	DAYLILY	6"	POTS
155	PACHYSANDRA TERMINALIS	JAPANESE SPURGE	6"	FLATS

KEY
H.T. — HEIGHT
SPD. — SPREAD
CAL. — CALIPER
B&B — BALLED & BURLAPPED

NOTE:
PRUNE AND THIN EXISTING TREES
FENTILIZE EXISTING OAK ON SOUTH SIDE OF BUILDING
AT TIME OF CONSTRUCTION

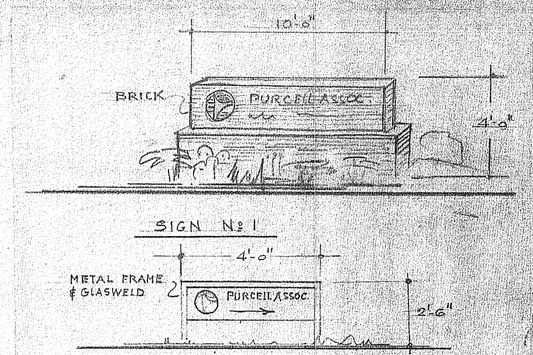

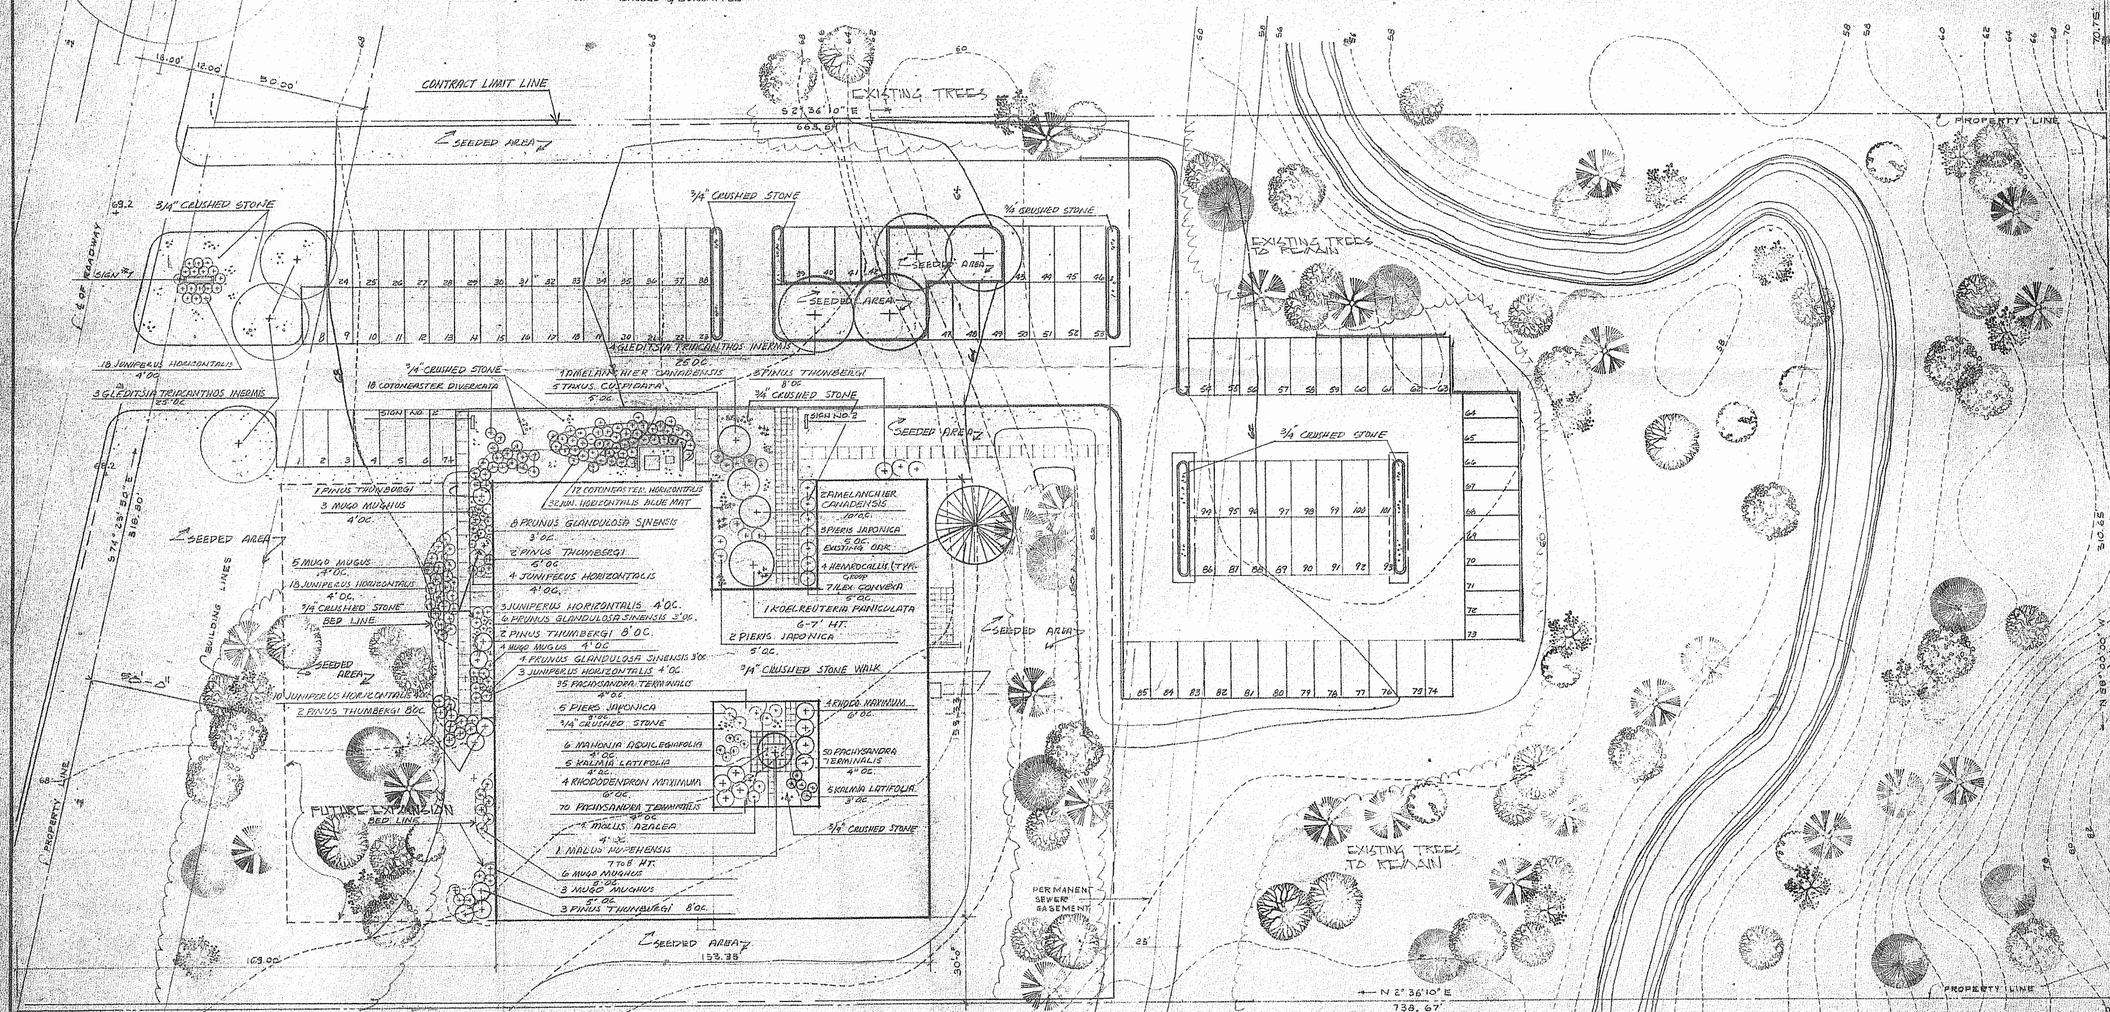

JOB TITLE: OFFICE BUILDING FOR: PURCELL ASSOCIATES

revision	date	mod.

Drawn:
Ckd:
Appr.
Date: 10/27/72
Portrait
Date:

PURCELL AND TAYLOR
ARCHITECTS - ENGINEERS
943 MAPLE AVENUE HARTFORD, CONNECTICUT

SHEET TITLE: PROPOSED LANDSCAPE PLAN
SCALE 1" = 20'-0"

JOB NO. 72-515
SHEET NO. L1

L1

FILE COPY