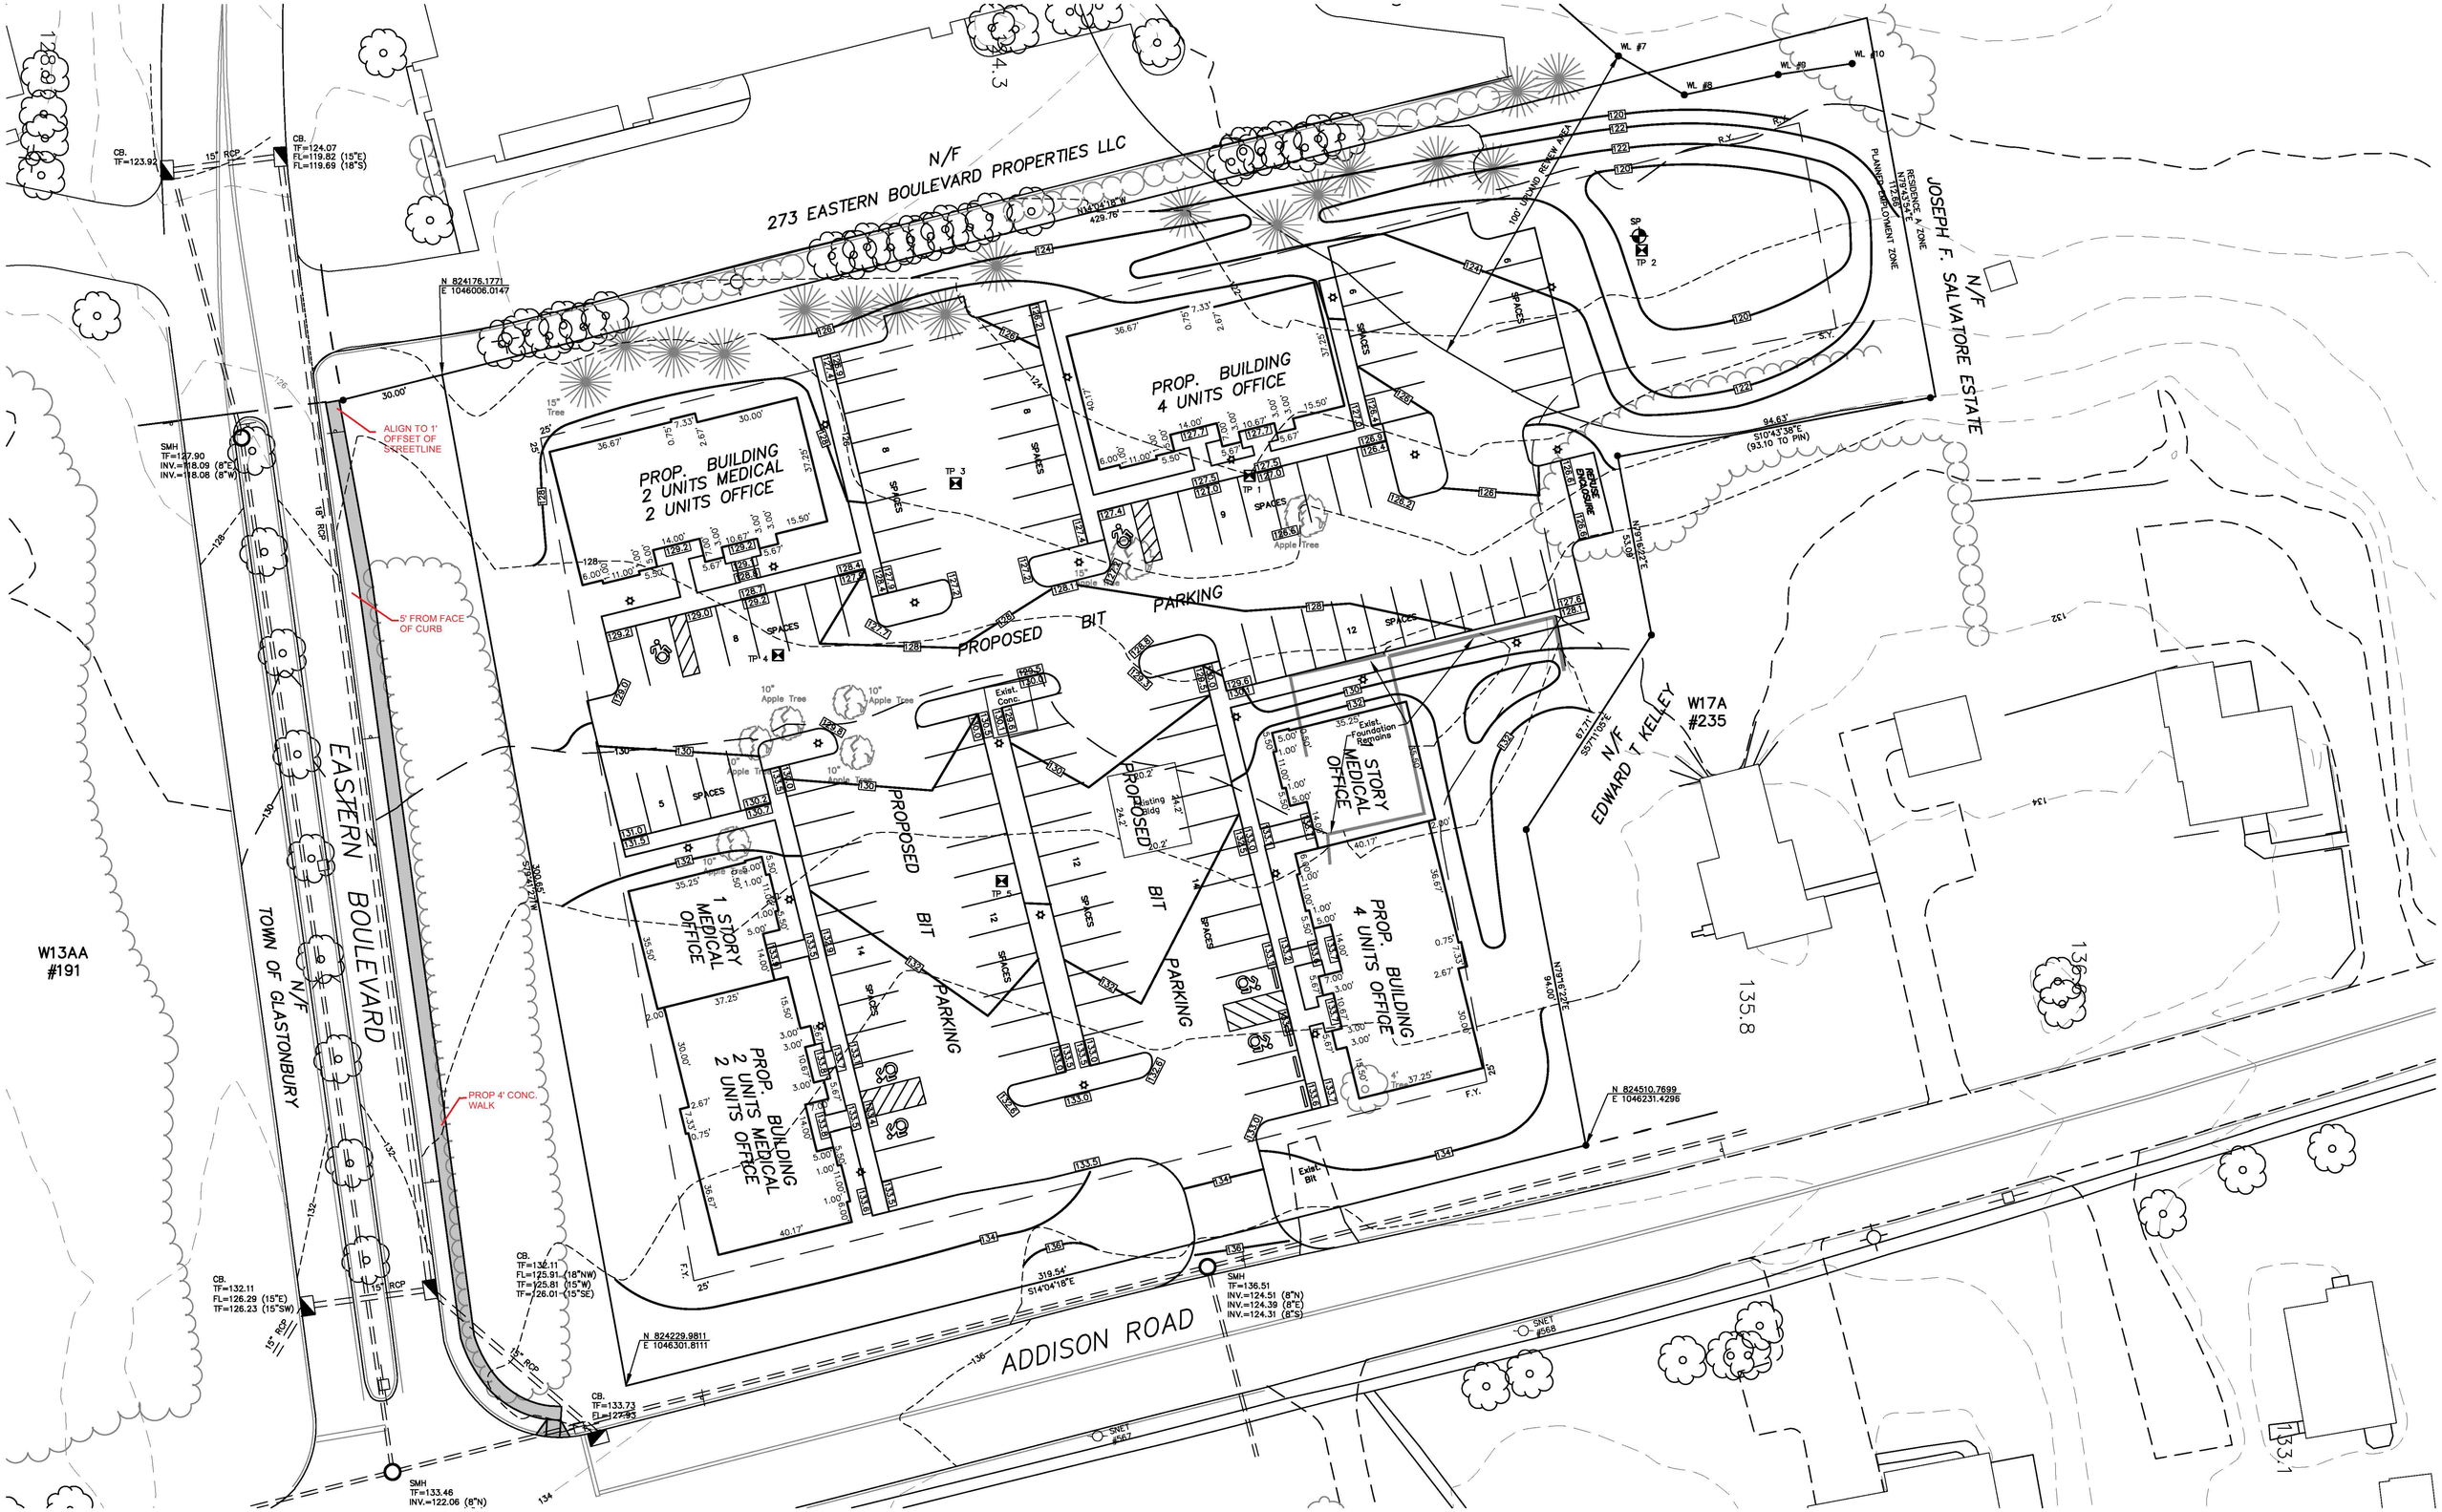

N/F
273 EASTERN BOULEVARD PROPERTIES LLC
N/F
JOSEPH F. SALVATORE ESTATE
PROP. BUILDING
2 UNITS MEDICAL
2 UNITS OFFICE
PROP. BUILDING
4 UNITS OFFICE
PROPOSED BIT PARKING
1 STORY MEDICAL OFFICE
PROP. BUILDING
2 UNITS MEDICAL
2 UNITS OFFICE
PROP. BUILDING
4 UNITS OFFICE
STORY MEDICAL OFFICE
EASTERN BOULEVARD
N/F
TOWN OF GLASTONBURY
W13AA
#191
W17A
#235
N/F
EDWARD T KELLEY
ADDISON ROAD
ALIGN TO 1' OFFSET OF STREETLINE
5' FROM FACE OF CURB
PROP 4' CONC. WALK